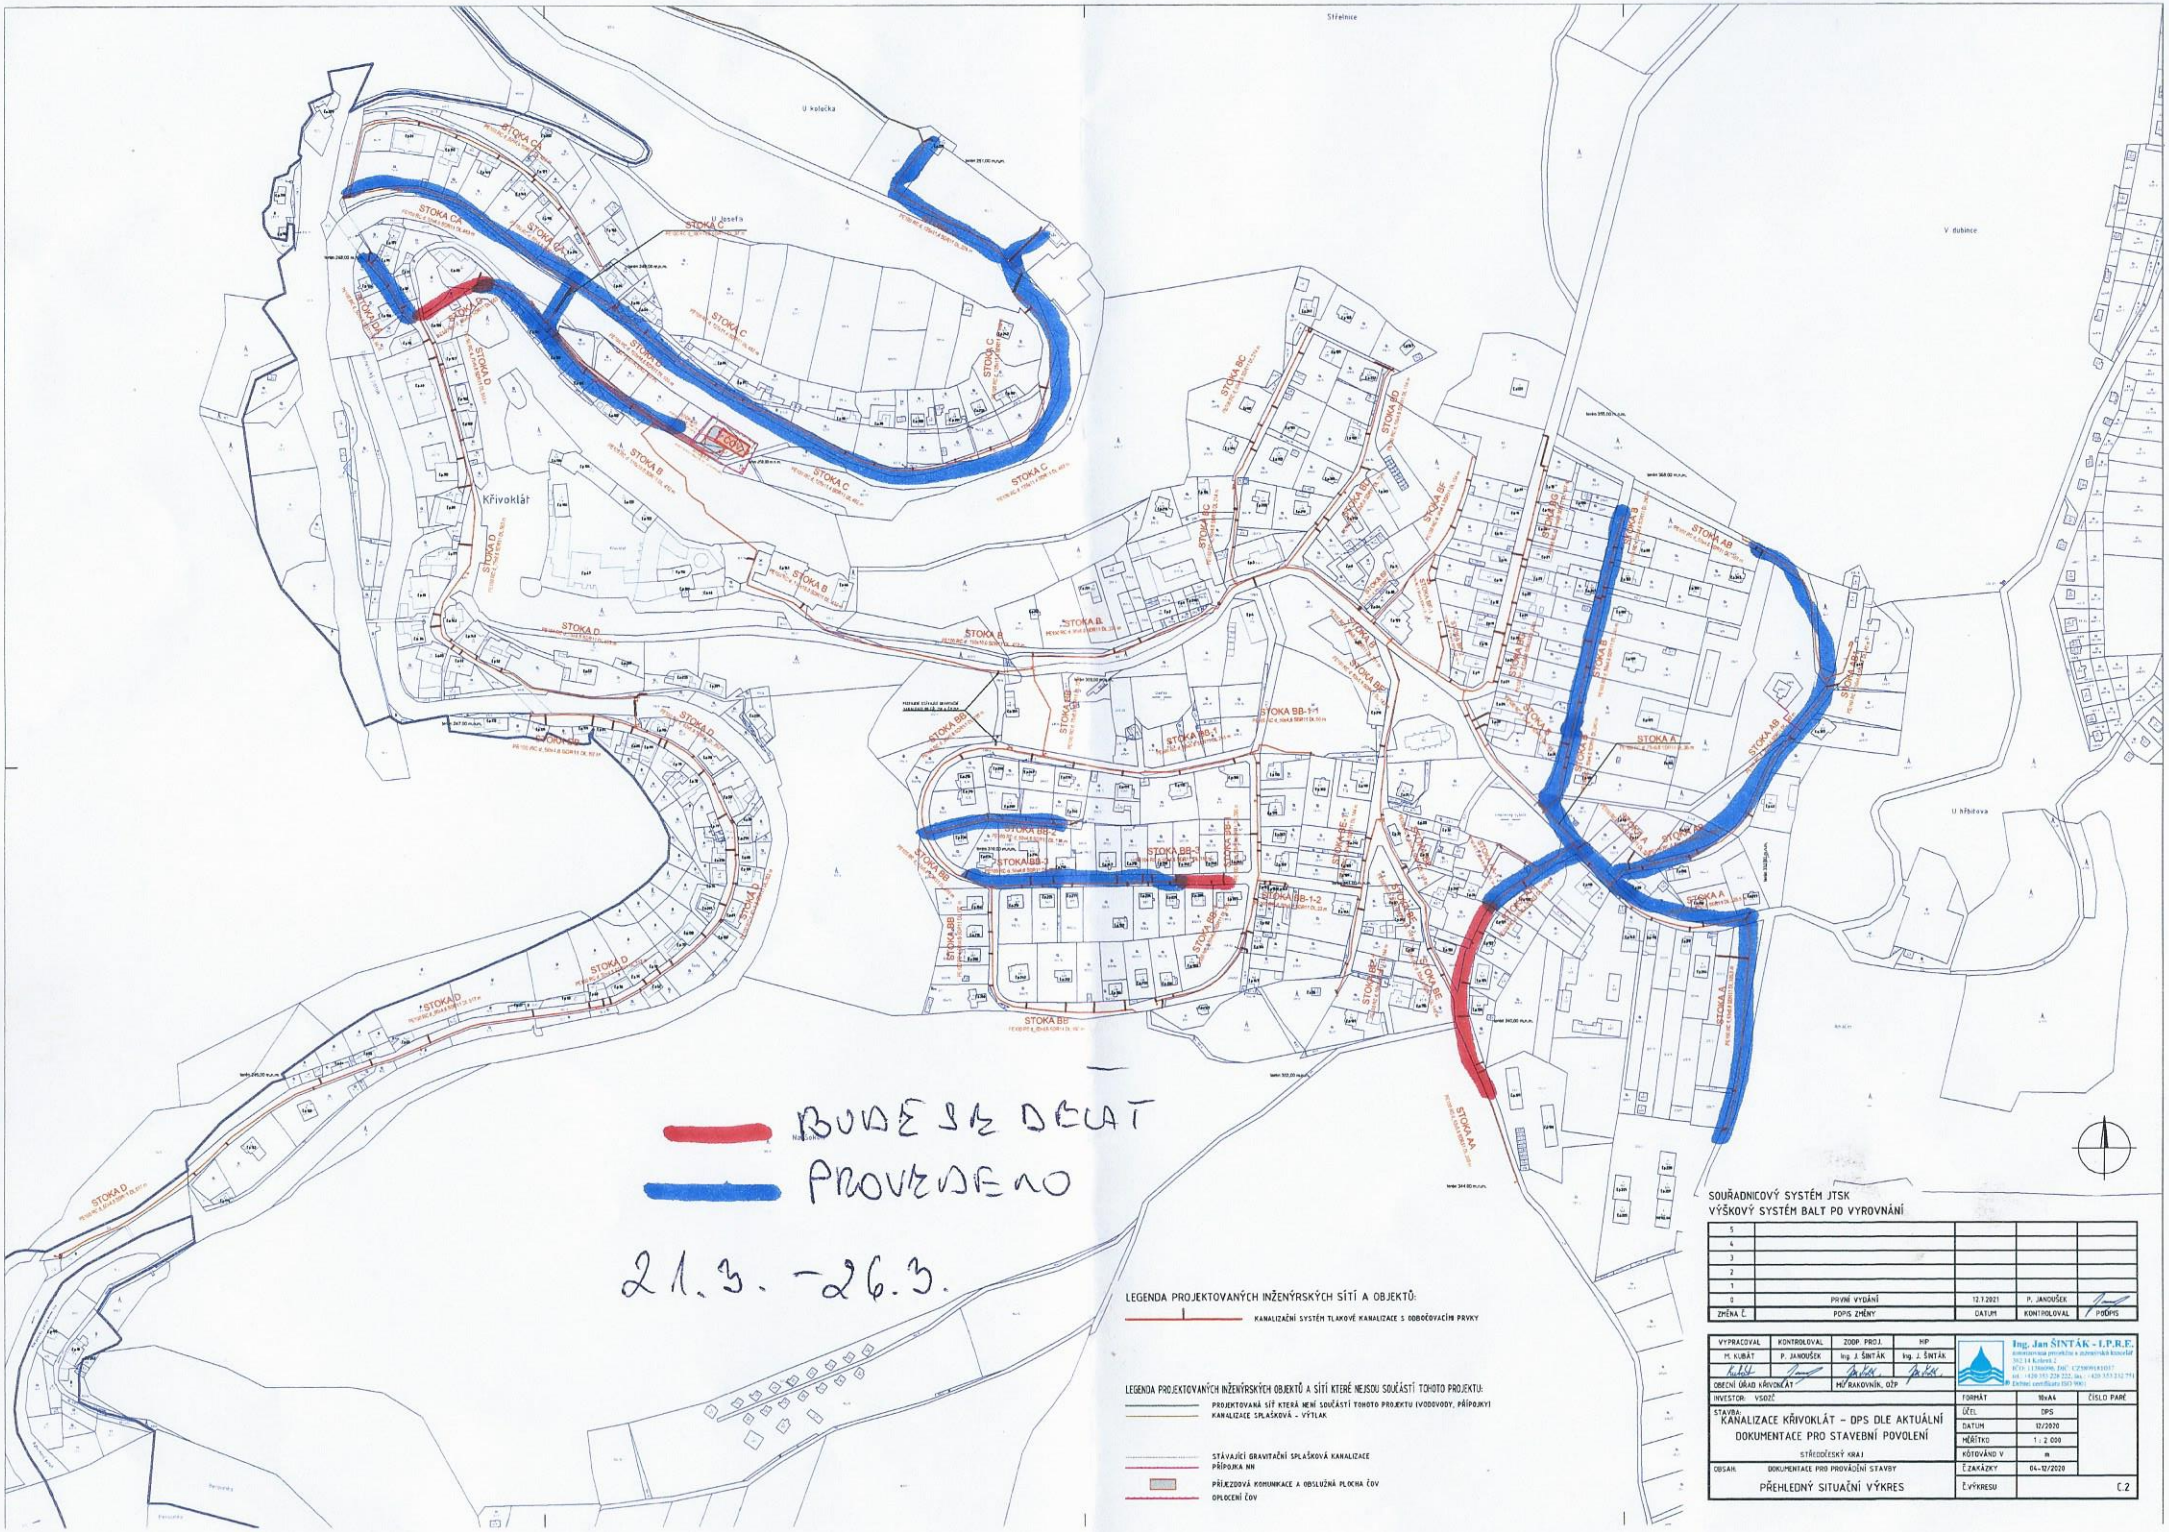
Křivoklát
U kolečka
U Josefa
V dubince
U hřbitova
STOKA A
STOKA B
STOKA C
STOKA D
STOKA AA
STOKA AB
STOKA AC
STOKA AD
STOKA AE
STOKA AF
STOKA AG
STOKA BB-1
STOKA BB-1-1
STOKA BB-1-2
STOKA BB-2
STOKA BB-3
BUDE SE DELAT
PROVEDENO
21.3. - 26.3.
LEGENDA PROJEKTOVANÝCH INŽENÝRSKÝCH SÍTÍ A OBJEKTŮ:
KANALIZAČNÍ SYSTÉM TLAKOVÉ KANALIZACE S ODBOČOVACÍMI PRVKY
LEGENDA PROJEKTOVANÝCH INŽENÝRSKÝCH OBJEKTŮ A SÍTÍ KTERÉ NEJSOU SOUČÁSTÍ TOHOTO PROJEKTU:
PROJEKTOVANÁ SÍŤ KTERÁ NENÍ SOUČÁSTÍ TOHOTO PROJEKTU (VODOVODY, PŘÍPOJKY)
KANALIZACE SPLAŠKOVÁ - VÝTLAK
STÁVAJÍCÍ GRAVITAČNÍ SPLAŠKOVÁ KANALIZACE
PŘÍPOJKA NN
PŘÍJEZDOVÁ KOMUNIKACE A OBSLUŽNÁ PLOCHA ČOV
OPLOCENÍ ČOV
SOUŘADNICOVÝ SYSTÉM JTSK
VÝŠKOVÝ SYSTÉM BALT PO VYROVNÁNÍ
5
4
3
2
1
0 PRVNÍ VYDÁNÍ 12.3.2021 P. JANOUŠEK
ZMĚNA Č. POPIS ZMĚNY DATUM KONTROLOVAL PODPIS
VYPRACOVAL M. KUBÁT
KONTROLOVAL P. JANOUŠEK
ZODP. PROJ. Ing. J. ŠINŤÁK
HIP Ing. J. ŠINŤÁK
OBECNÍ ÚŘAD KŘIVOKLÁT
INVESTOR VSOZ
STAVBA: KANALIZACE KŘIVOKLÁT – DPS DLE AKTUÁLNÍ DOKUMENTACE PRO STAVEBNÍ POVOLENÍ
STŘEDOČESKÝ KRAJ
OBSAH: DOKUMENTACE PRO PROVÁDĚNÍ STAVBY
PŘEHLEDNÝ SITUAČNÍ VÝKRES
Ing. Jan ŠINŤÁK - I.P.R.E.
FORMÁT 16xA4
ČÍSLO PARE
ÚČEL DPS
DATUM 12/2020
MĚŘÍTKO 1 : 2 000
KÓTOVÁNO V m
ČÍSLO ZAKÁZKY 04-12/2020
Č.VÝKRESU C.2